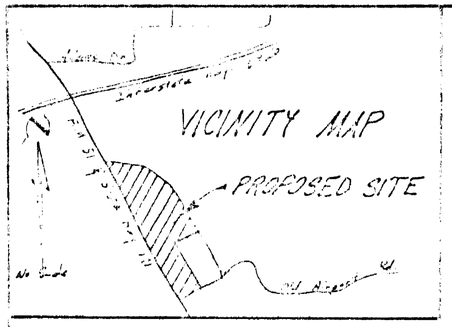

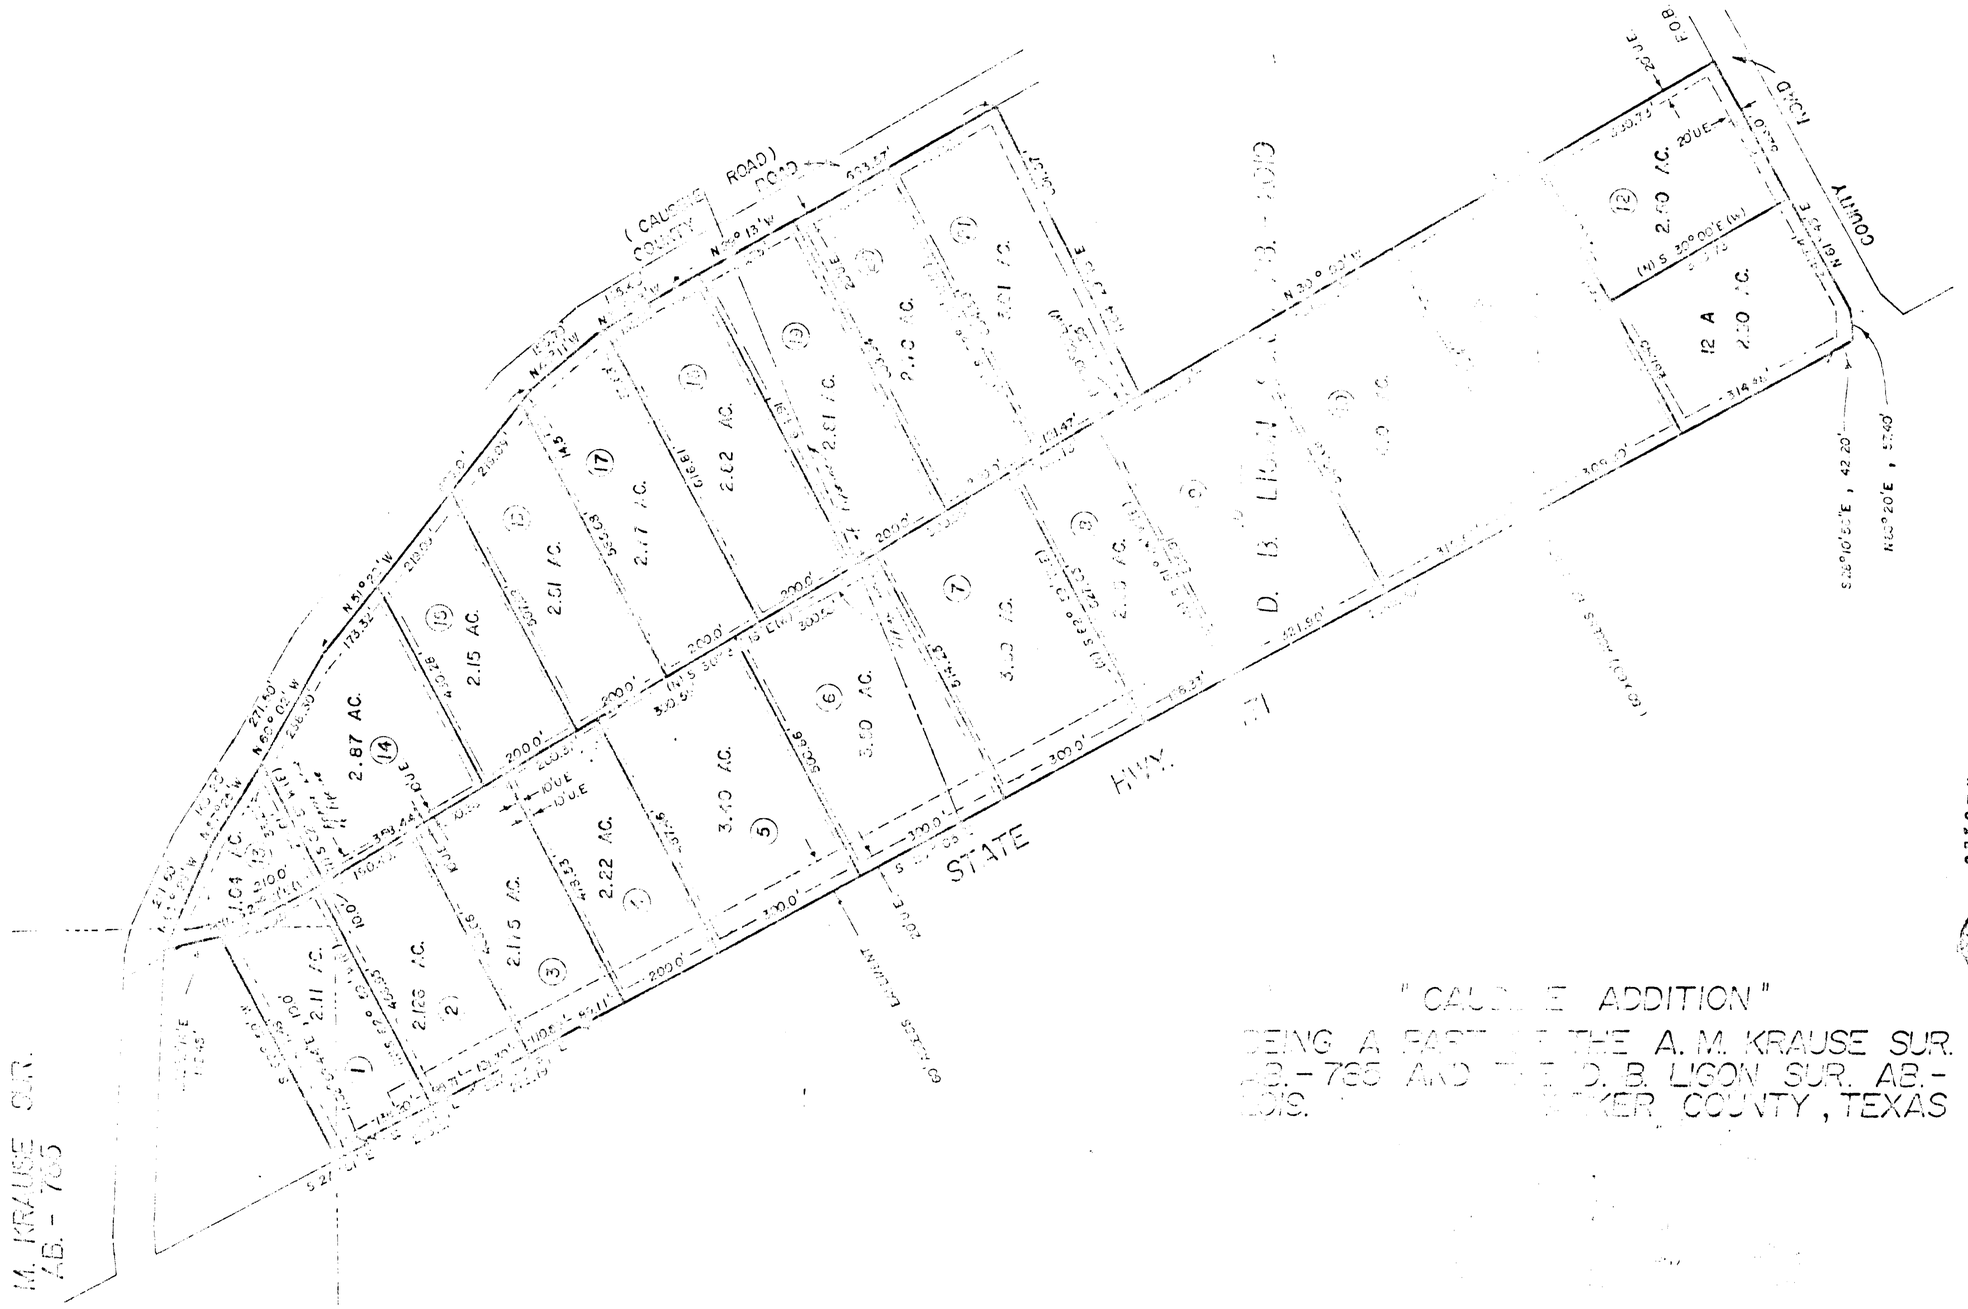

PUCKETT LAND ASSOCIATES
CIVIL ENGINEERING
LAND PLANNING
111 E. COLLIN, SUITE E.
OFFICE (817) 441-7515 WEATHERFORD, TEXAS

STATE OF TEXAS
TOMMYE HUGHES, JR.
527
REGISTERED PUBLIC SURVEYOR

"CALDWELL ADDITION"
BEING A PART OF THE A. M. KRAUSE SUR. A.B. - 765 AND THE D. B. LIGON SUR. A.B. - 766 ABS. PARKER COUNTY, TEXAS

CASE
PCA-475

RECEIVED AND FILED FOR RECORD
At 2:40 O'Clock P M.
MAR 15 19[illegible]
CARRIE REED, Co. Clerk
PARKER COUNTY, TEXAS
By [illegible] Deputy

STATE OF TEXAS COUNTY OF PARKER
I hereby certify that this instrument was filed on the date and time stamped hereon by me and was duly recorded in the Official Records of Parker County, Texas on my seal.
RECORDED MAR 15 1996
Carrie Reed
County Clerk, Parker County, Texas