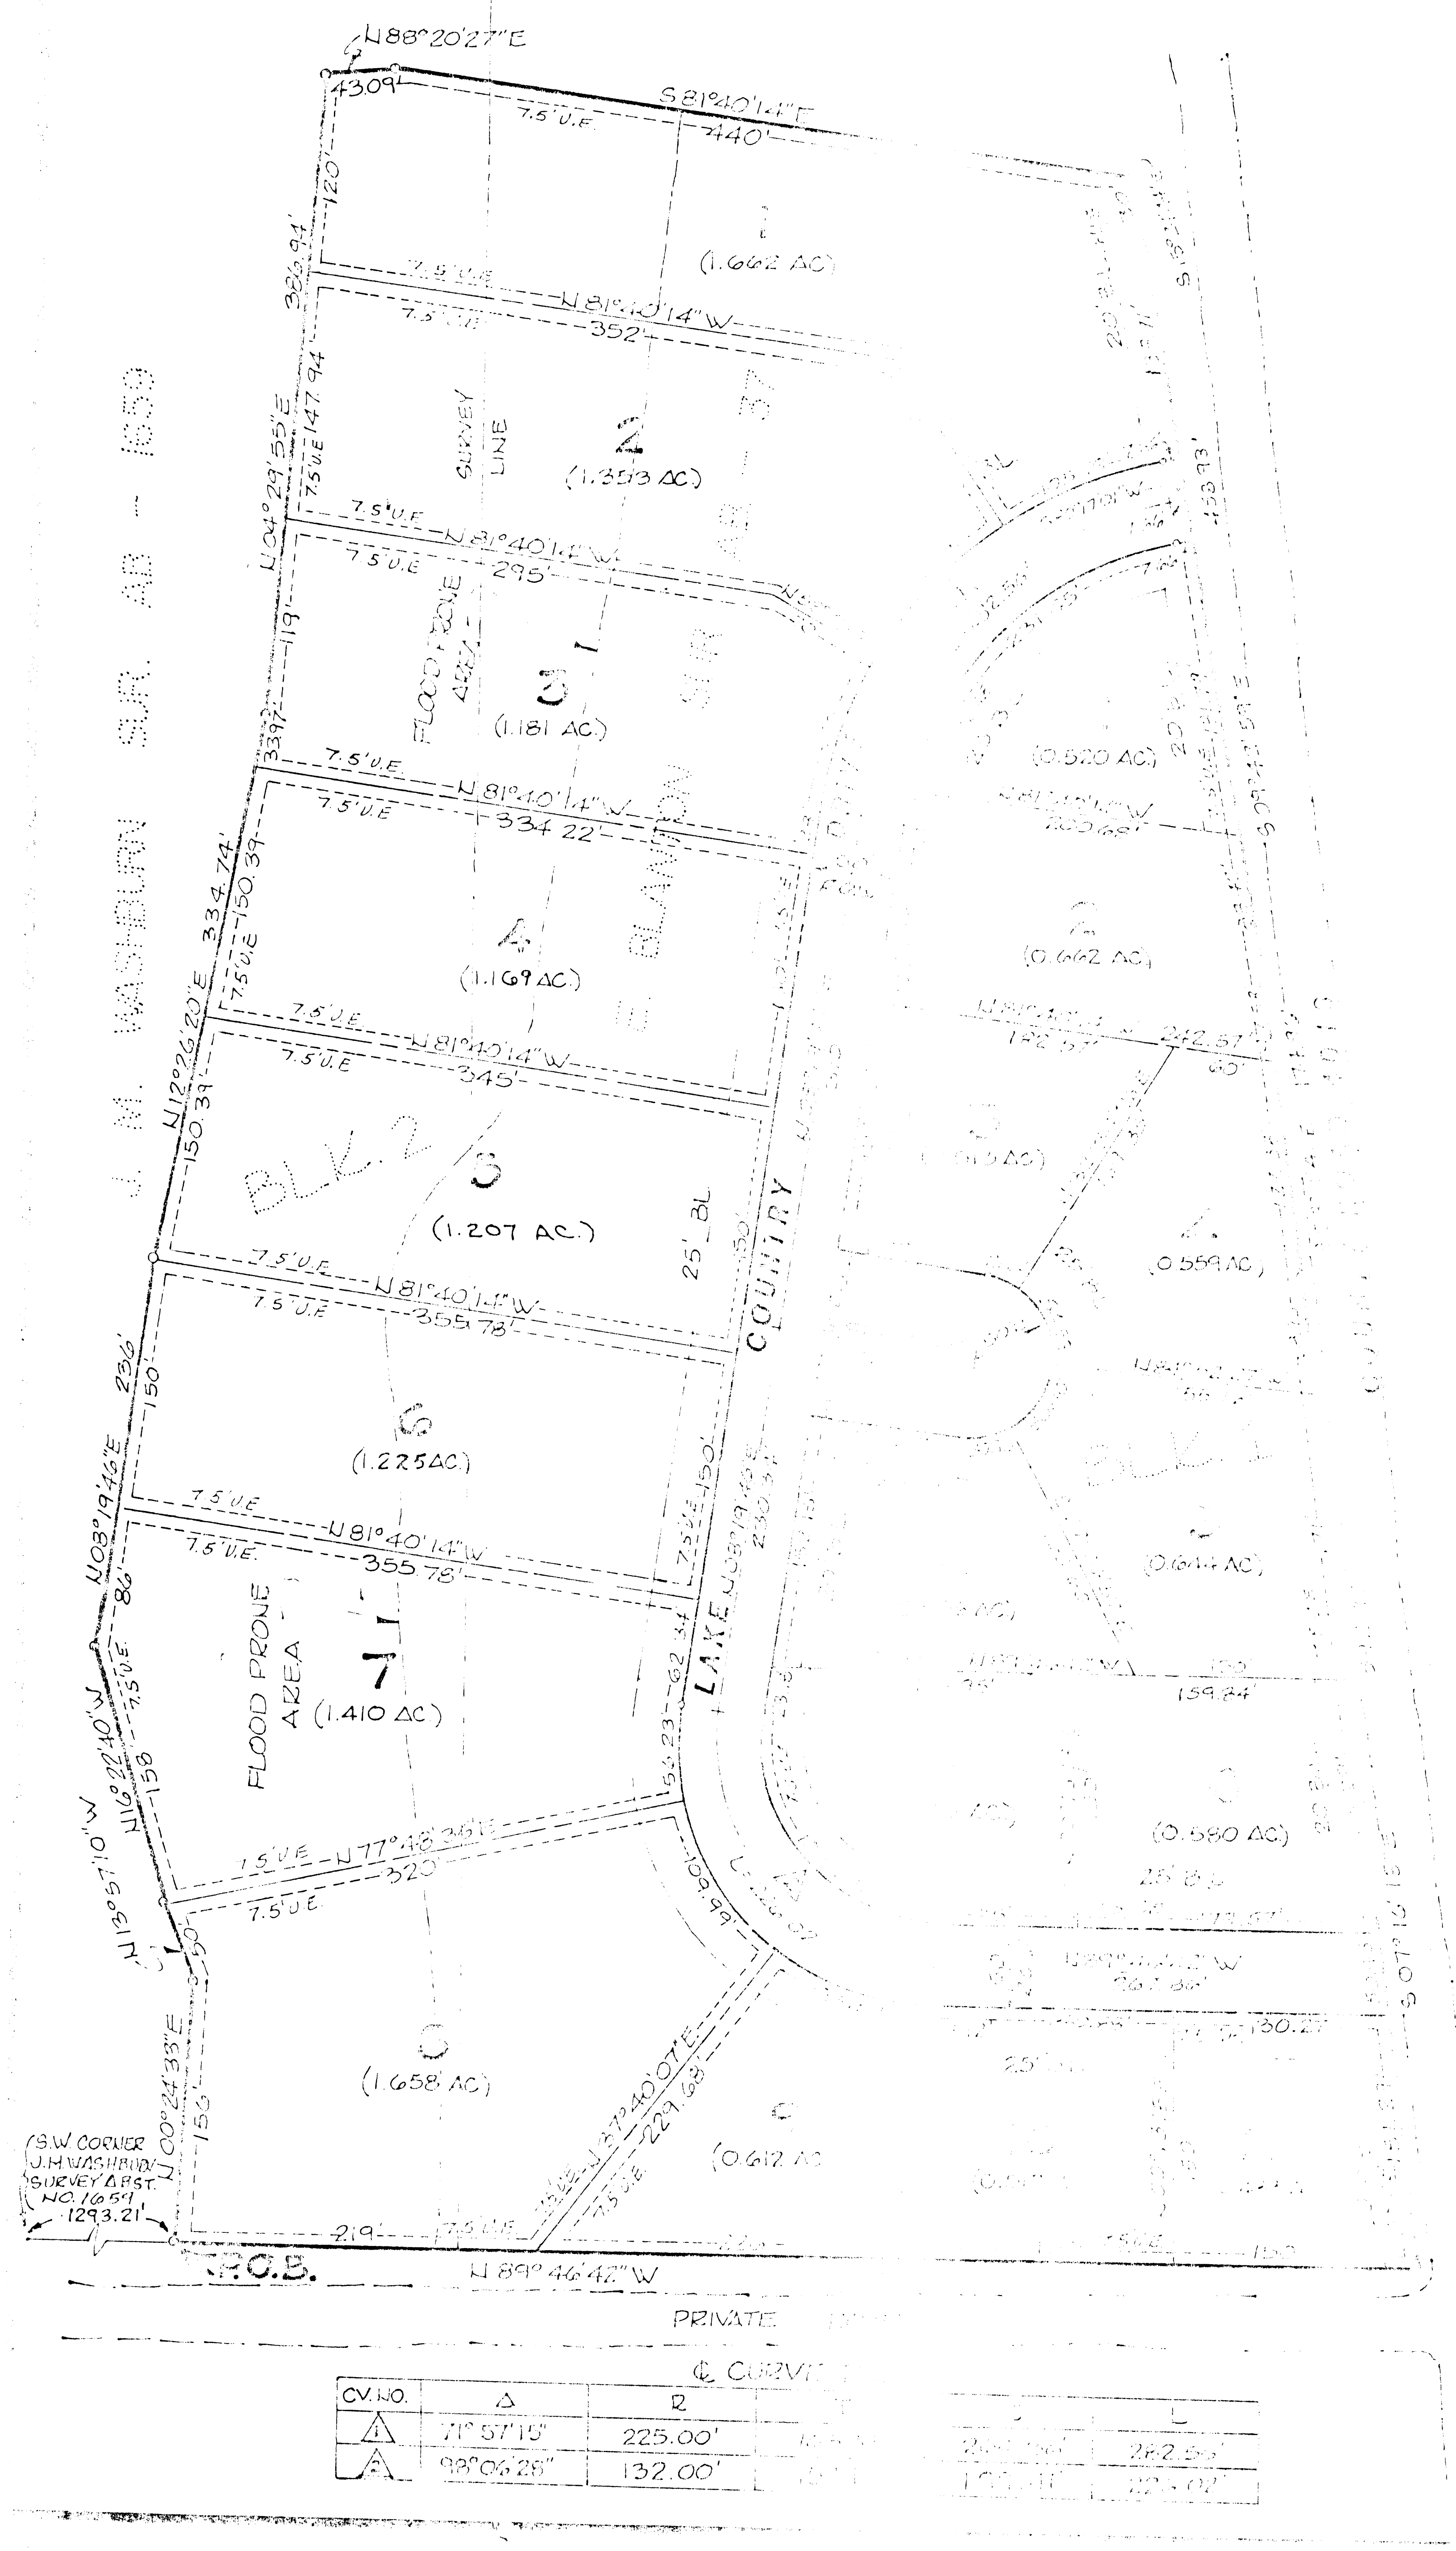

A. William Veselka

71579

RECEIVED AND FILED FOR RECORD
At 2:10 O'Clock P M.
SEP 27 1983
CARRIE REED, Co. Clerk
PARKER COUNTY, TEXAS
By ____ Deputy
10.00 gd

Bk362-A page 52

STATE OF TEXAS COUNTY OF PARKER
I hereby certify that this instrument was filed on the date and time stamped hereon by me and was duly recorded in the volume and page of the named records of Parker County as stamped hereon by me.
RECORDED SEP 27 1983
SEAL
Carrie Reed
County Clerk, Parker County, Tex.

Final Plat

18.940 ACRES IN THE J. M. WASHBURN SURVEY, ABS. NO. 1659 AND THE E. BLANTON SURVEY, ABS. NO. 37
PARKER COUNTY, TEXAS
SEPTEMBER, 1983

OWNER: HANK GRE[illegible]INGER

SCALE: 1" = 100'
100 50 0 100 200

VESELKA ENGINEERING CONSULTANTS, INC.
CIVIL MUNICIPAL HYDROLOGY PLANNING
325 S. MESQUITE ST.
ARLINGTON, TEXAS 76010
METRO (817) 469-1671

PCA 356