BK 3624 Pg 87

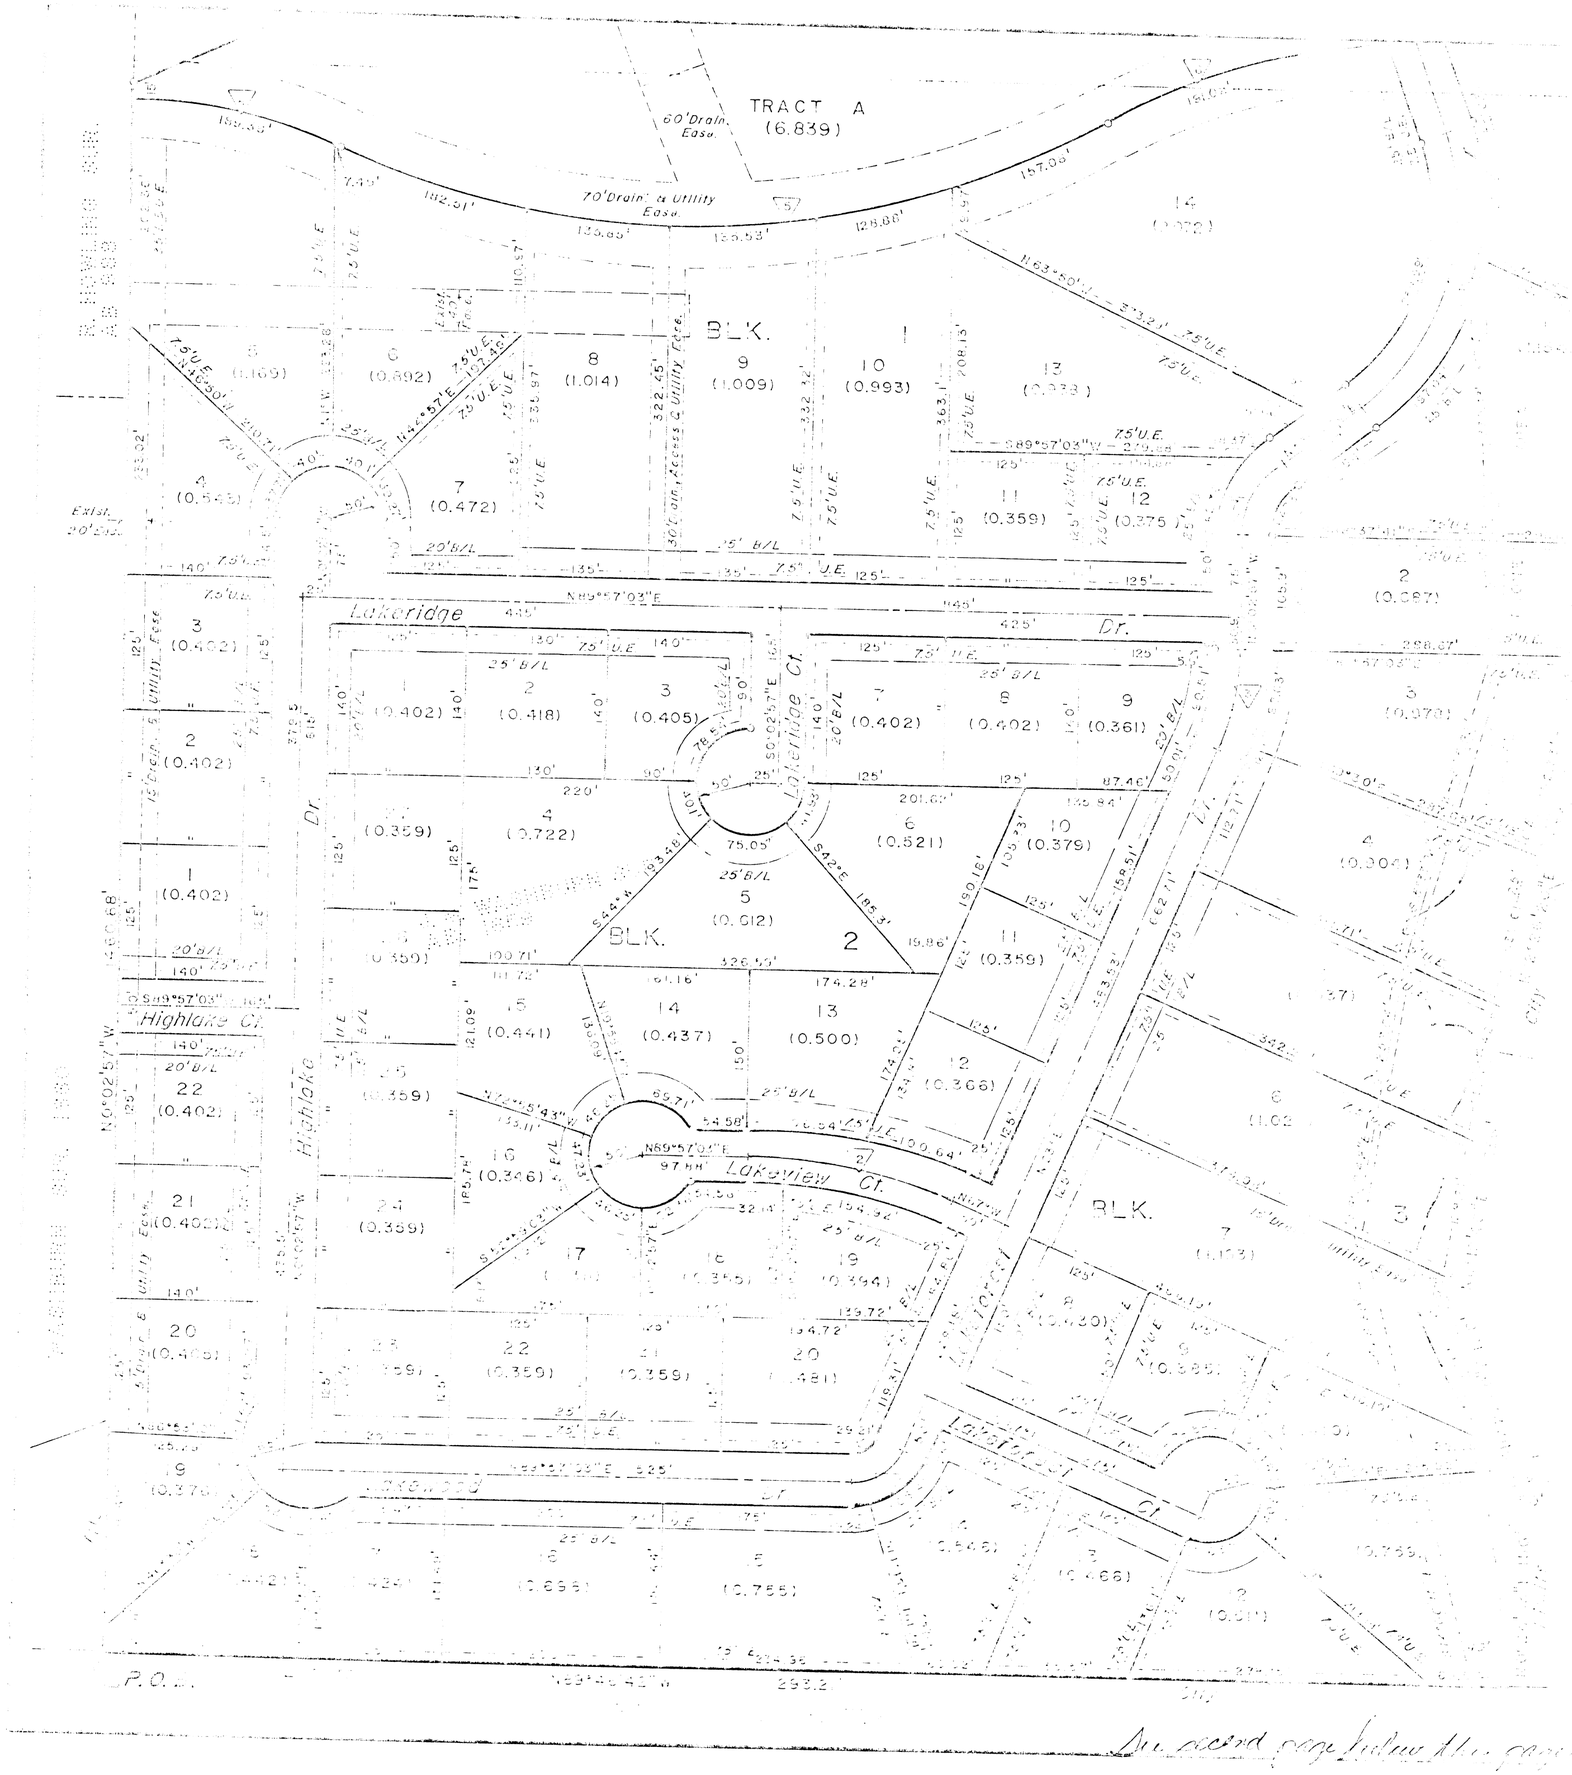

RECEIVED AND FILED
FOR RECORD
At 1:58 O'clock P M.
AUG 14 1984
CARRIE REED, Co. Clerk
PARKER COUNTY, TEXAS
Deputy

STATE OF TEXAS COUNTY OF PARKER
I hereby certify that this instrument was filed on the date and time stamped hereon by me and was duly recorded in the volume and page of the named records of Parker County as stamped hereon by me.

RECORDED AUG 14 1984

SEAL

Carrie Reed
County Clerk, Parker County, Texas

CURVE DATA

	Δ	R	T	L
1	66°57'03"	50.00'	33.06'	58.43'
2	23° 02'57"	490.00'	99.91'	197.12'
3	23° 02'57"	250.00'	50.97'	100.57'
4	24° 00'00"	470.00'	99.90'	196.87'
5	54° 00'00"	785.00'	399.98'	739.85'
6	19° 34'57"	558.89'	96.45'	191.02'
7	53° 05'[illegible]"	84.06'	42.00'	77.90'
8	72° 23' 07"	230.00'	168.29'	290.57'
9	52° 21' 20"	160.00'	78.65'	146.20'

CORRECTED
Final Plat

CLEAR LAKE COUNTRY
2nd INCREMENT

55.766 ACRES IN THE J. M. WASHBURN SURVEY
ABS. NO. 1659, J. BURNS SURVEY ABS. NO. 44
AND THE E. BLANTON SURVEY ABS. NO. 37
PARKER COUNTY, TEXAS

AUG., 1984

OWNER: HANK GREMMINGER

PAGE 1 OF 2

ROSELKA ENGINEERING CONSULTANTS, INC.
CIVIL MUNICIPAL HYDROLOGY PLANNING
325 S. MESQUITE ST.
ARLINGTON, TEXAS 76010
METRO (817) 469-1671

See record page follow the page