Vol 362A - Pg 109

SCALE: 1" = 200'

TYPICAL SECTION
TO BE CONSTRUCTED TO
COUNTY SPECIFICATIONS

93329

RECEIVED AND FILED
FOR RECORD
At 11:40 O'Clock A M.
NOV 09 1984
CARRIE REED, Co. Clerk
PARKER COUNTY, TEXAS
By _____ Deputy
10.00 gl

STATE OF TEXAS COUNTY OF PARKER
I hereby certify that this instrument was filed on the date and time stamped hereon by me and was duly recorded in the volume and page of the named records of Parker County as stamped hereon by me.
RECORDED NOV 09 1984
SEAL
Carrie Reed
County Clerk, Parker County, Tex.

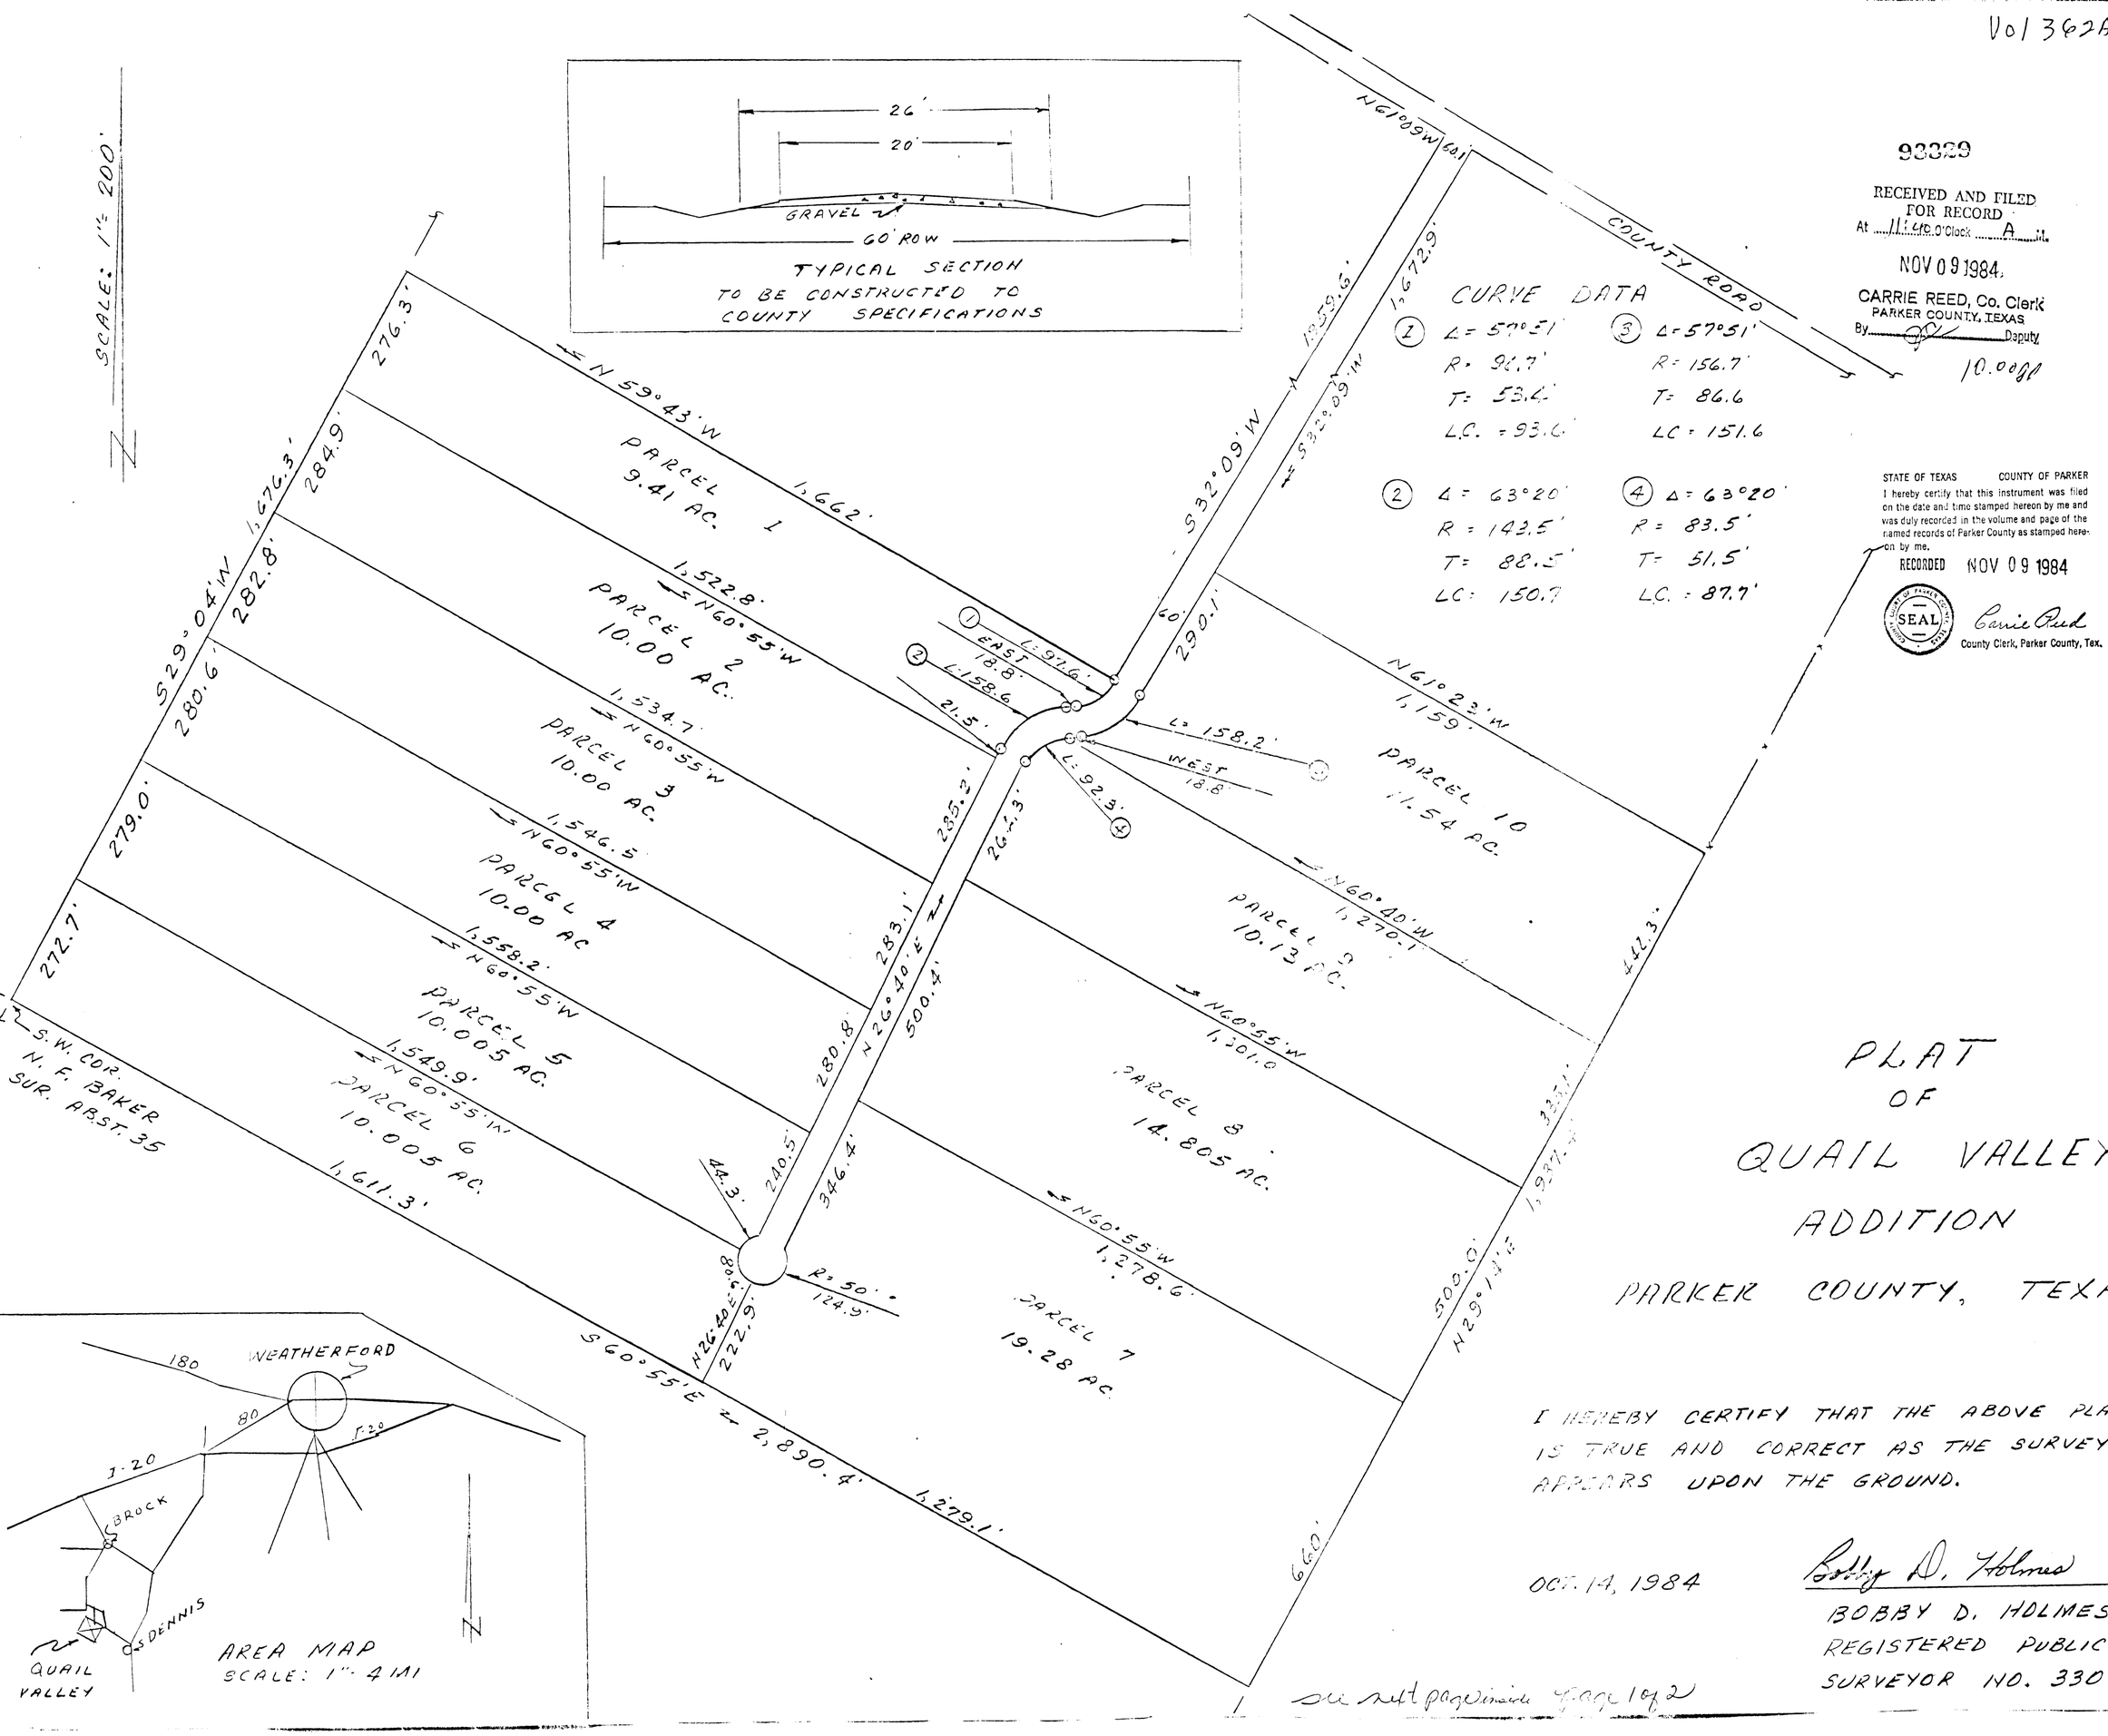

PLAT
OF
QUAIL VALLEY
ADDITION

PARKER COUNTY, TEXAS

I HEREBY CERTIFY THAT THE ABOVE PLAT IS TRUE AND CORRECT AS THE SURVEY APPEARS UPON THE GROUND.

OCT. 14, 1984

Bobby D. Holmes
BOBBY D. HOLMES
REGISTERED PUBLIC
SURVEYOR NO. 3307

see next page for page 1 of 2