PARKER COUNTY, TEXAS

CALVIN M. CARR SURVEY

ABSTRACT 240

Vicinity Map

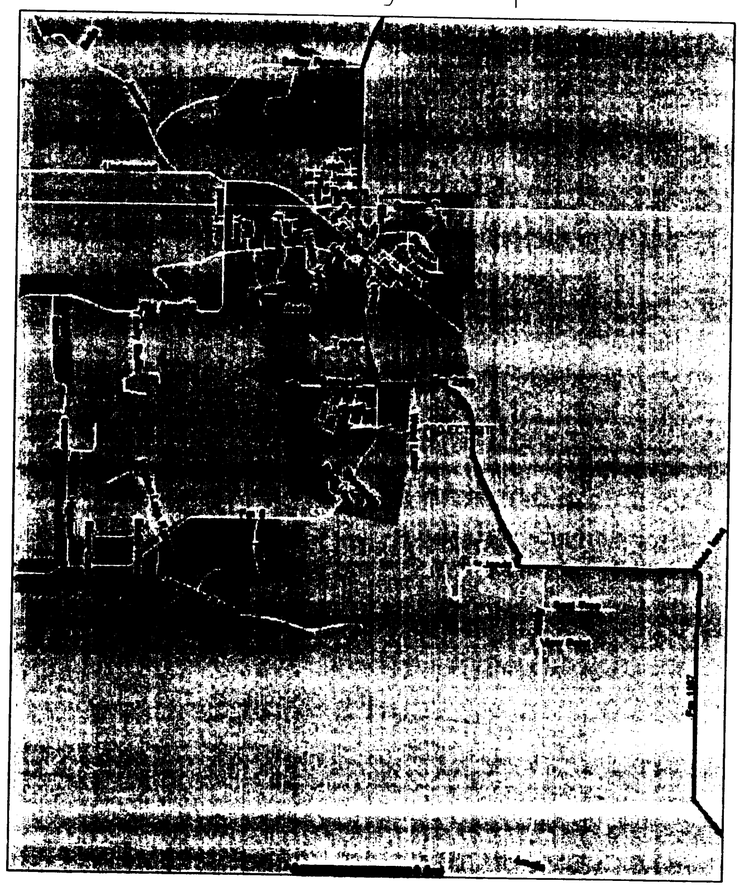

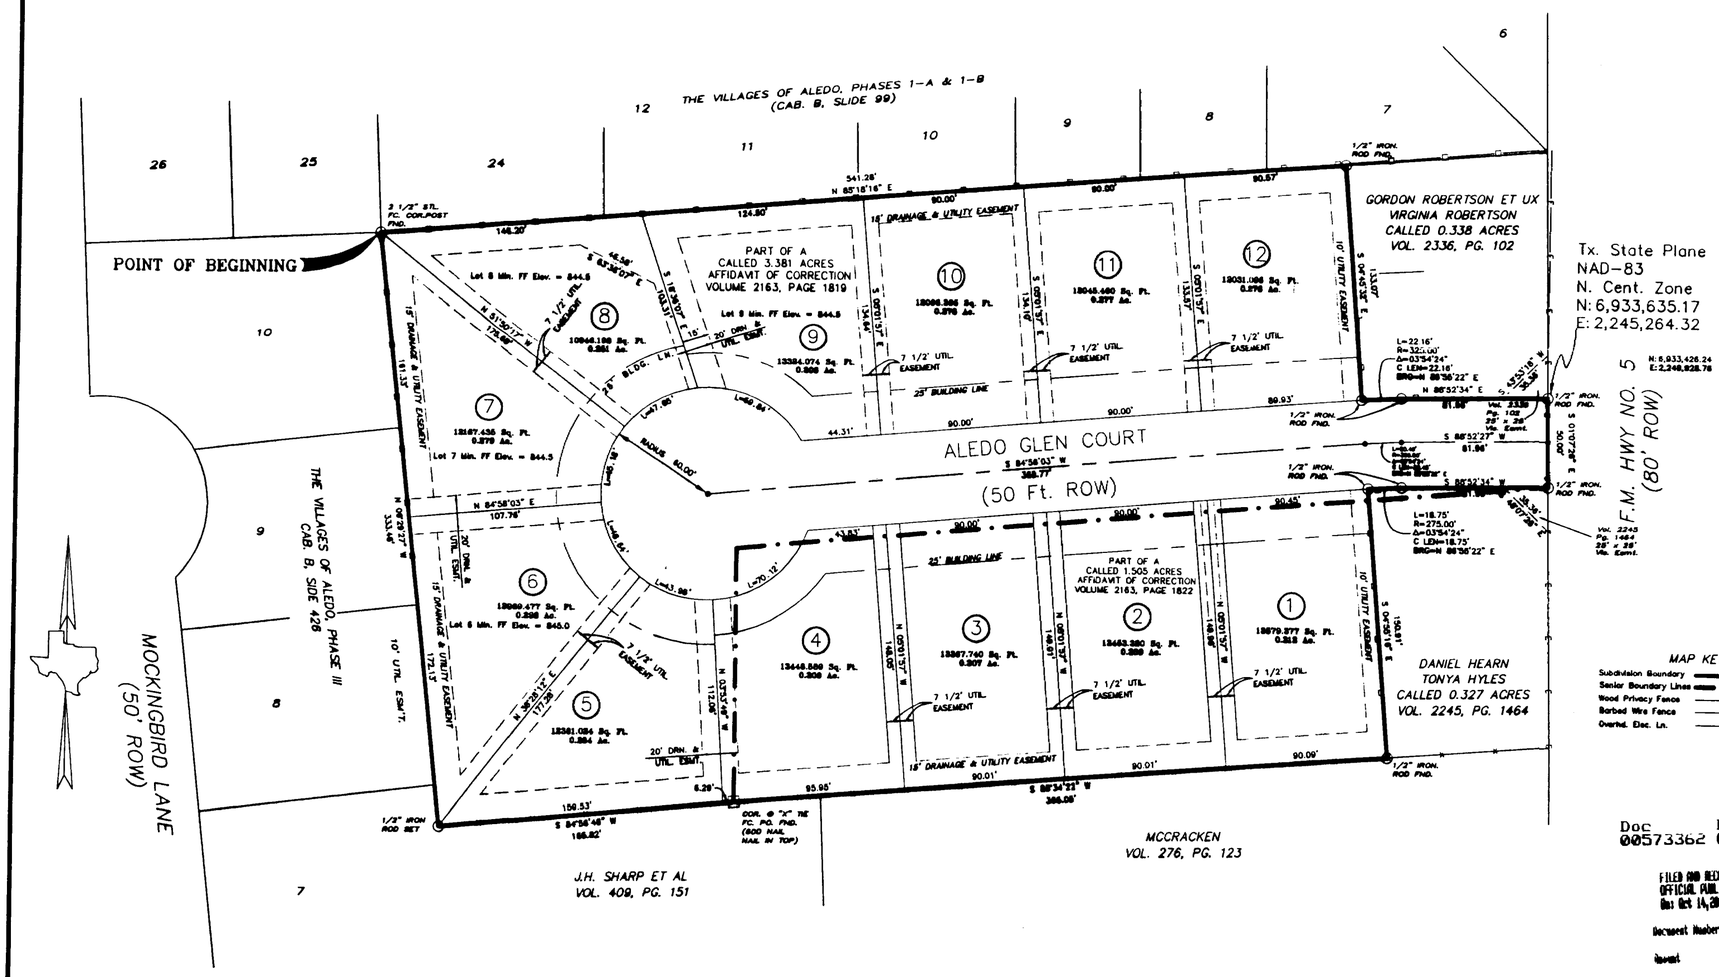

Doc 00573362 Bk OR Vol 2377 Pg 1141

FILED AND RECORDED OFFICIAL PUBLIC RECORDS On: Oct 14, 2005 at 03:12P

Document Number: 00573362

Amount 66.00

By Leann Franklin

STATE OF TEXAS COUNTY OF PARKER

I hereby certify that this instrument was filed on the date and time stamped hereon by me and was only recorded in the volume and page of the named records of: Parker County as stamped hereon by me.

Oct 14, 2005

JEAN BALDWIN, COUNTY CLERK PARKER COUNTY

ACCT. NO: 10075
SCH. DIST.: AL
CITY: AL
MAP NO.: M-18
ALL OF [illegible]

FINAL PLAT LOTS 1-12, BLOCK 1, ALEDO GLEN ADDITION, an Addition to the City of Aledo, Parker County Texas, being a portion of a called 3.381 Acre Tract and a portion of a called 1.505 Acre Tract out of the Calvin M. Carr Survey, Abstract 240

ALEDO GLEN ADDITION PARKER COUNTY, TEXAS		
DRAWN K.E.A.	DATE 06/07/05	REVISIONS/NOTES:
SCALE 1"=60'	SHEET 1OF2	PROJECT NO. PARK240-01

Bearings based on Astronomical True North, derived from a Global Positioning System Observation taken at project site. Coordinate System is NAD-83, North Central Zone. Distances surface.