Doc# 774766
Book 2865 Page 862

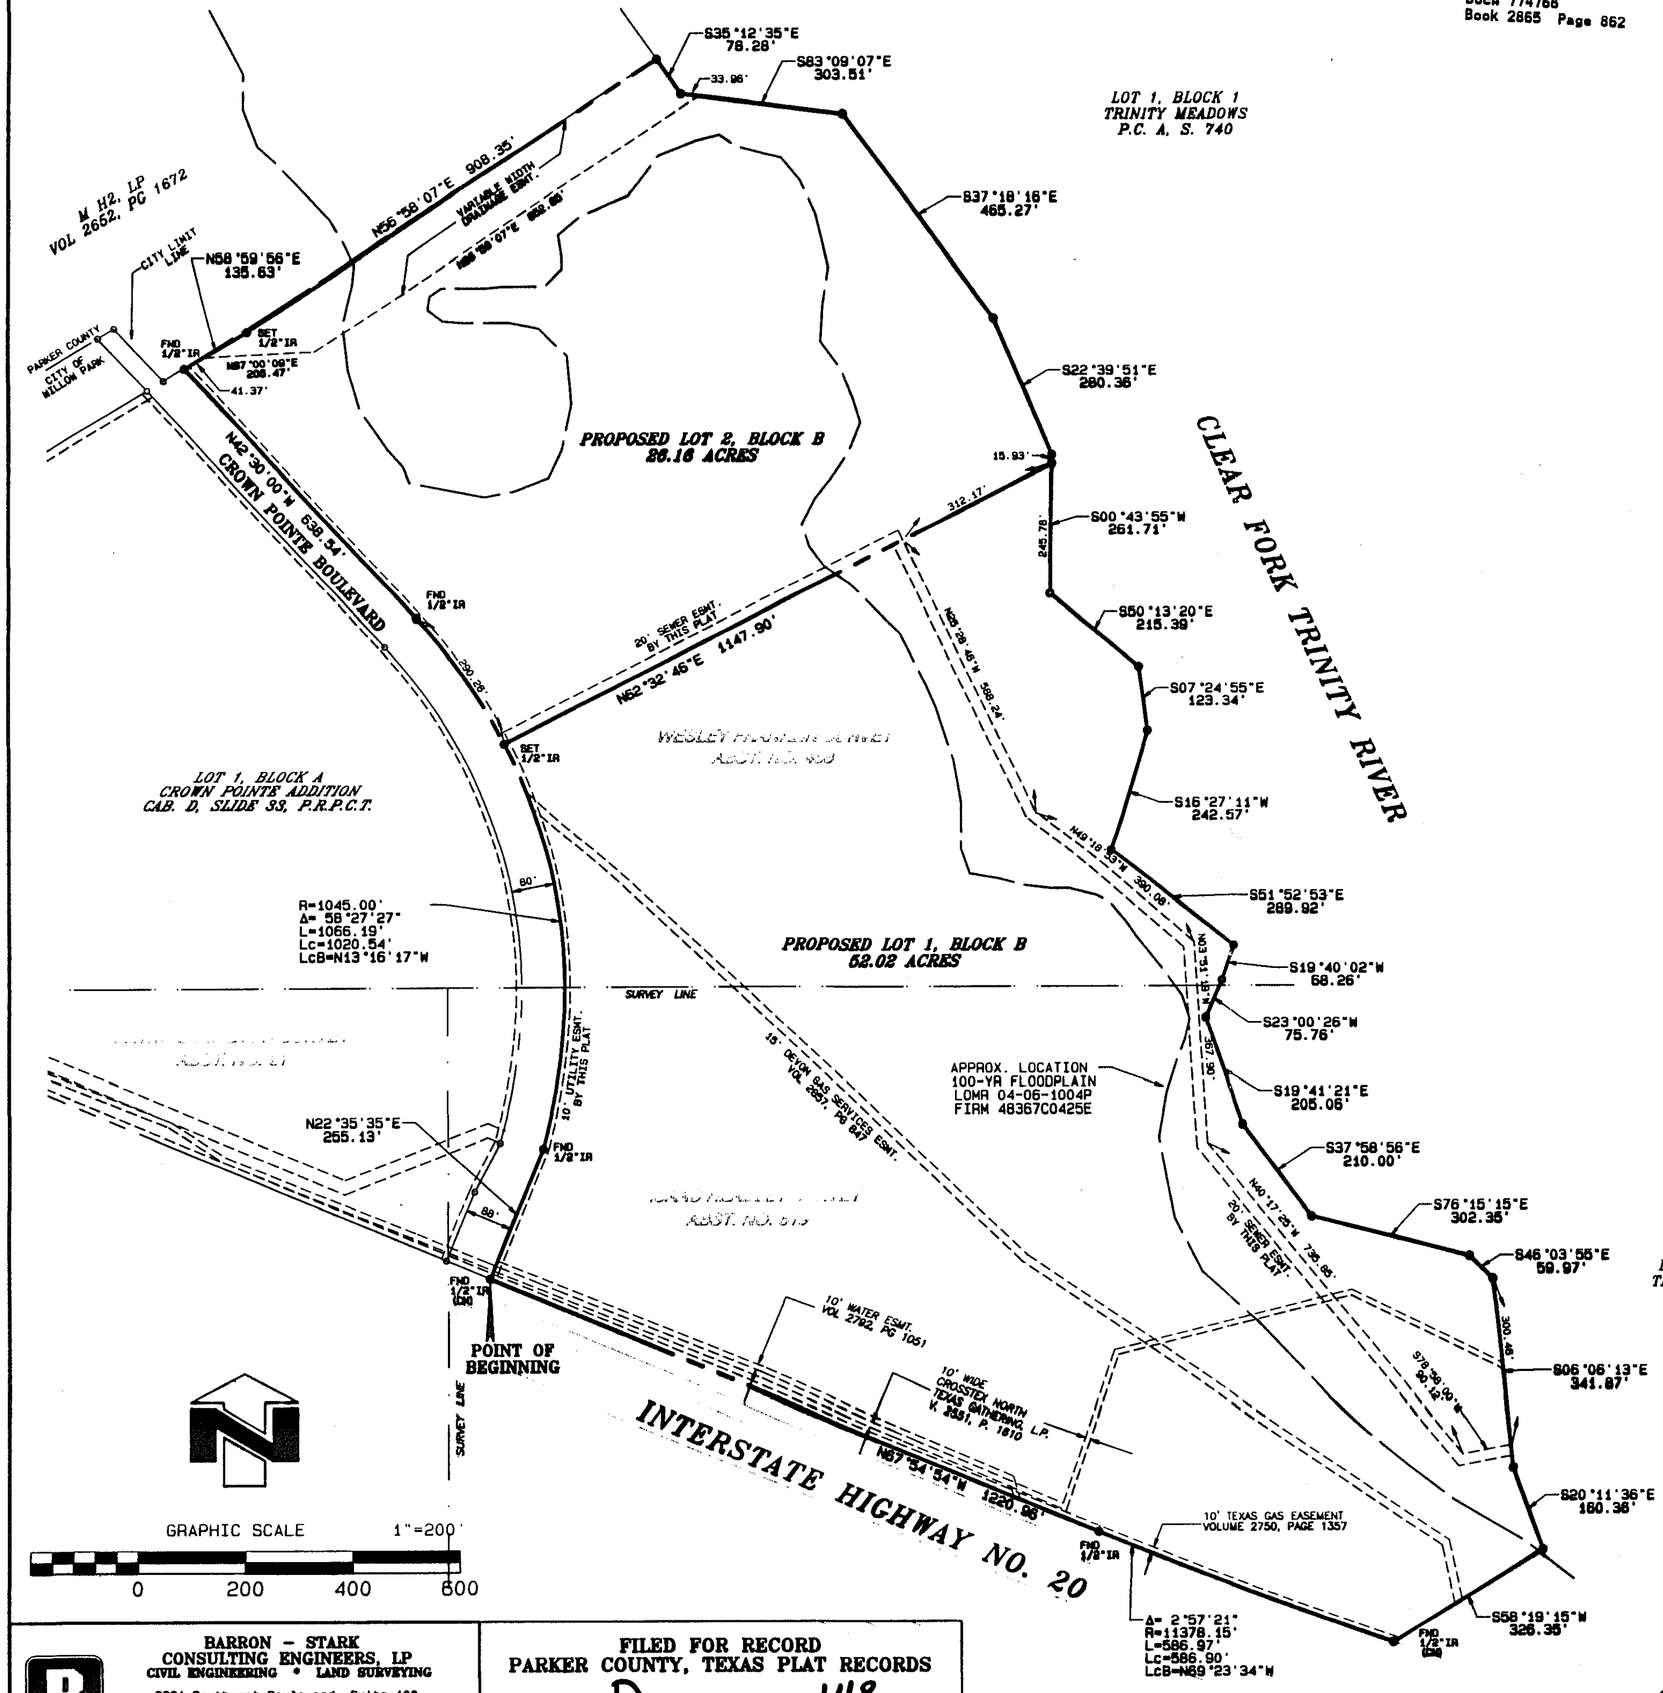

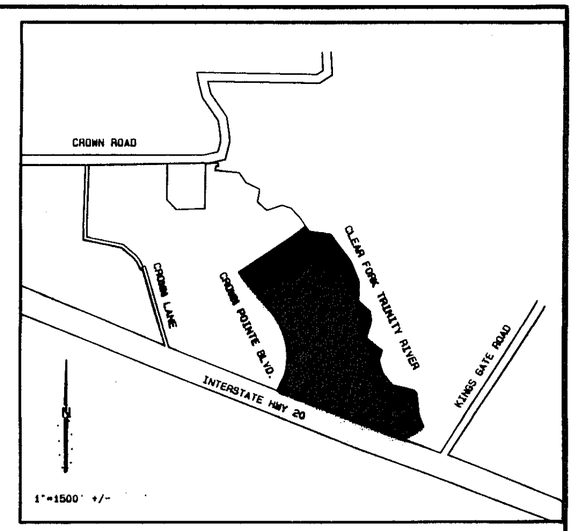

LOCATION MAP

FINAL PLAT

Approved by the City of Willow Park for filing at the office of the County Clerk of Parker County, Texas.

RECOMMENDED BY: David Fox — Signature of Chairperson
Planning and Zoning Commission, City of Willow Park, Texas
9-1-11 — Date of Recommendation

APPROVED BY: Mayor Signature — Mayor
City Council, City of Willow Park, Texas
9/1/11 — Date of Approval

ATTEST: Yael Hoffman — City Secretary
09-01-2011 — Date

ACCT. NO: 11712
SCH. DIST.: AL
CITY: CWP
MAP NO.: K-16

FINAL PLAT
LOTS 1 & 2, BLOCK B
CROWN POINTE ADDITION

SITUATED IN THE WESLEY FRANKLIN SURVEY, ABSTRACT NO. 468, AND THE ISAAC HEADLEY SURVEY, ABSTRACT NO. 619

CITY OF WILLOW PARK
PARKER COUNTY, TEXAS

PROJ. NO. 107- 9090 AUGUST 2011 SHEET 1 OF 2

BARRON - STARK CONSULTING ENGINEERS, LP
CIVIL ENGINEERING • LAND SURVEYING
6221 Southwest Boulevard, Suite 100
Fort Worth, Texas 76132
(817) 231-8100 Office (817) 231-8144 Fax
Texas Registered Engineering Firm F-10998
www.gibarron.com

FILED FOR RECORD
PARKER COUNTY, TEXAS PLAT RECORDS
CABINET D, SLIDE 148
DATE 9-7-2011