"GLENOAKS"

AN ADDITION BEING A PART OF THE W. SNODGRASS SURVEY, A-1901 IN PARKER COUNTY, TEXAS.

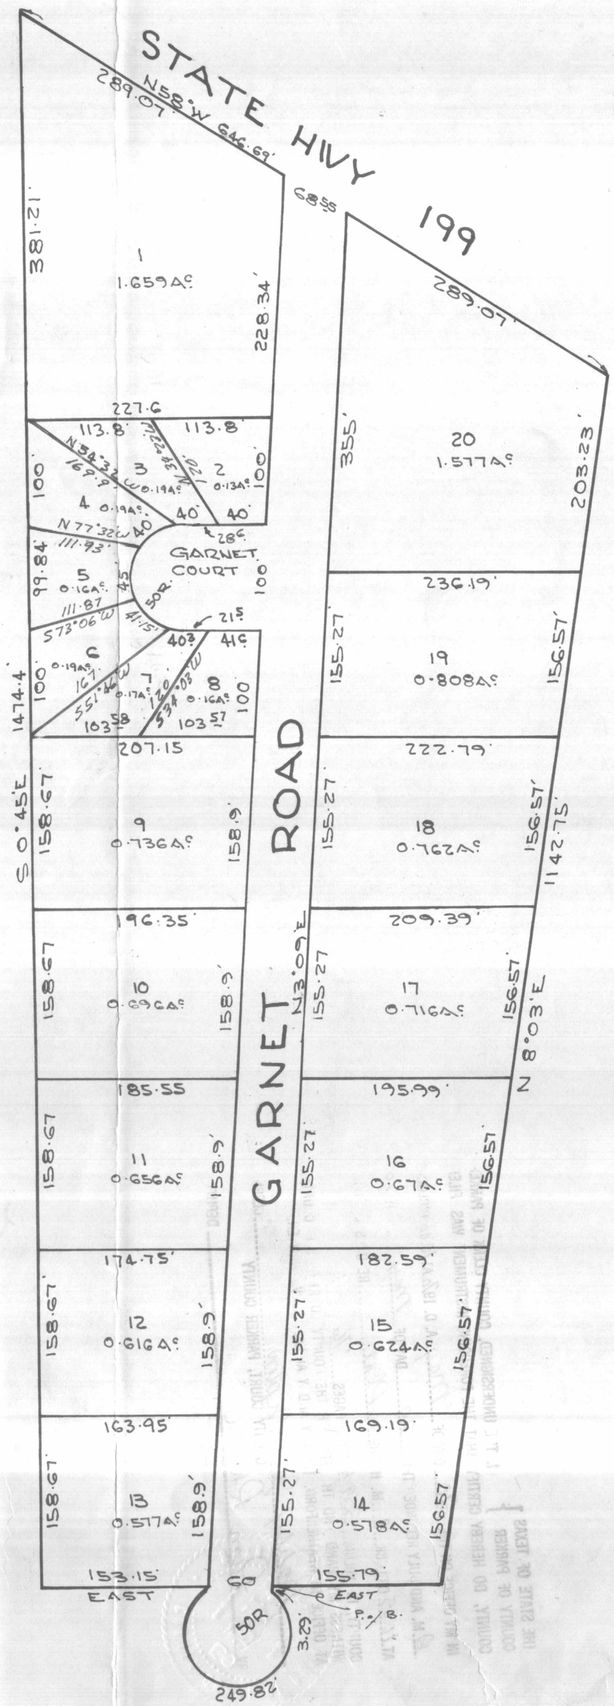

RECEIVED AND FILED
FOR RECORD
At 10:00 O'clock A M
MAY 20 1970
BOBBY JOE TIPTON, County Clerk
PARKER COUNTY, TEXAS
BY: jpr DEPUTY

Approved By Parker County Commissioners
This The 13 Day Of April 1970
By: D. W. Ward
Scott Murphy
Bernice Ford
Ok Female
W. M. Vaughn

SCALE 1" = 100'

LEGEND
- O ..... STEEL RODS
- ● ..... IRON PIPE
- —//— ..... POWER OR TELEPHONE LINE
- —X— ..... FENCE
- □ ..... BOIS D'ARC STK.

STATE OF TEXAS
TOMMIE HUGHES, JR.
1927
REGISTERED PUBLIC SURVEYOR

HUGHES SURVEYING CO.

REGISTERED PUBLIC SURVEYORS — PARKER COUNTY SURVEYOR
131 W. Church St. — LY 4-5374
WEATHERFORD, TEXAS

I, Tommie Hughes, Jr., do hereby certify that this map is true and correct as surveyed on the ground.

Date. April 1970 — 2949