Pg. 60

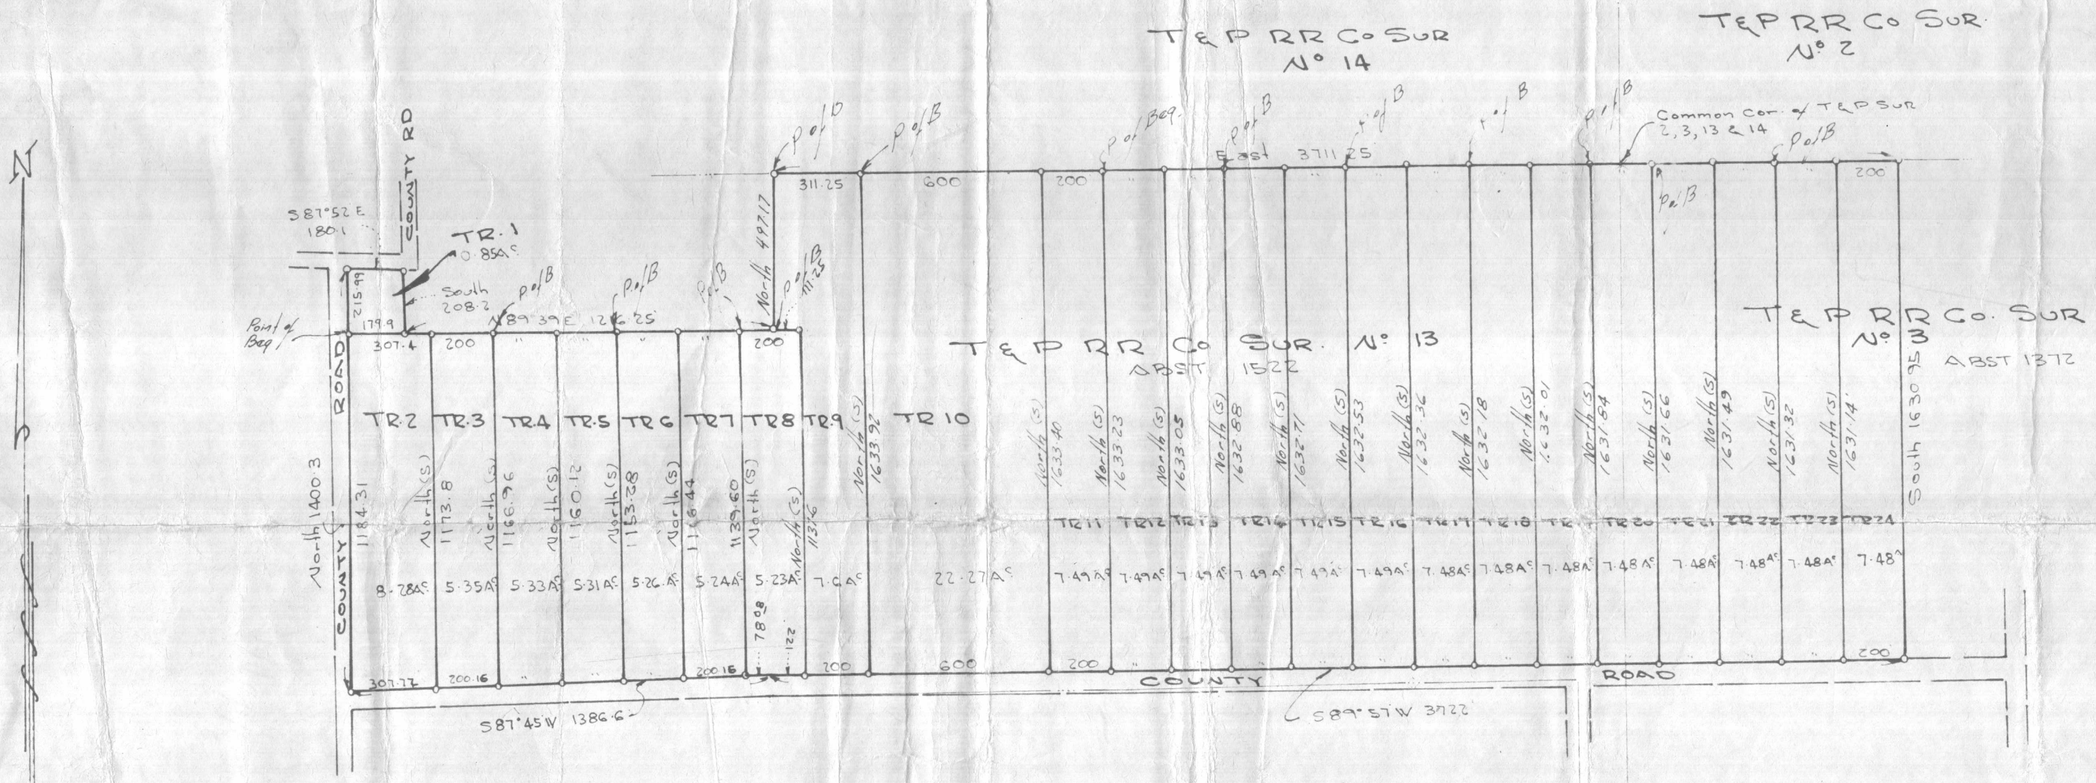

20883

RECEIVED AND FILED FOR RECORD
At 3.00 o'clock P M
MAR 21 1968
BOBBY JOE TIPTON, County Clerk
PARKER COUNTY, TEXAS
BY C. Norman DEPUTY
$2.00 due

This plat approved by the CITY OF RENO,

on the 8th day of Jan, 1968.

D. C. Crowns
Mayor

Kenneth L. Foster
City Secretary

City of Reno
1-11-68

RENO NORTH ADDITION to the town of RENO, PARKER COUNTY, TEXAS

AND BEING SURVEY OF 24 TRACTS OF LAND BEING A SUBDIVISION OF A 175.5 AS TRACT OUT OF THE T&P RR Co SUR 3 ABST 1372 & SUR 3 ABST 1522, PARKER Co TEX (See Field Notes)

SCALE 1" = 400

LEGEND

- ○ STEEL RODS
- ● IRON PIPE
- —//— POWER OR TELEPHONE LINE
- —X— FENCE
- □ BOIS D'ARC STK.

HUGHES SURVEYING CO.

REGISTERED PUBLIC SURVEYORS — PARKER COUNTY SURVEYOR
131 W. Church St. — LY 4-5374
WEATHERFORD, TEXAS

I, Tommy Hughes do hereby certify that this map is true and correct as surveyed on the ground.

Date Dec 28 1967