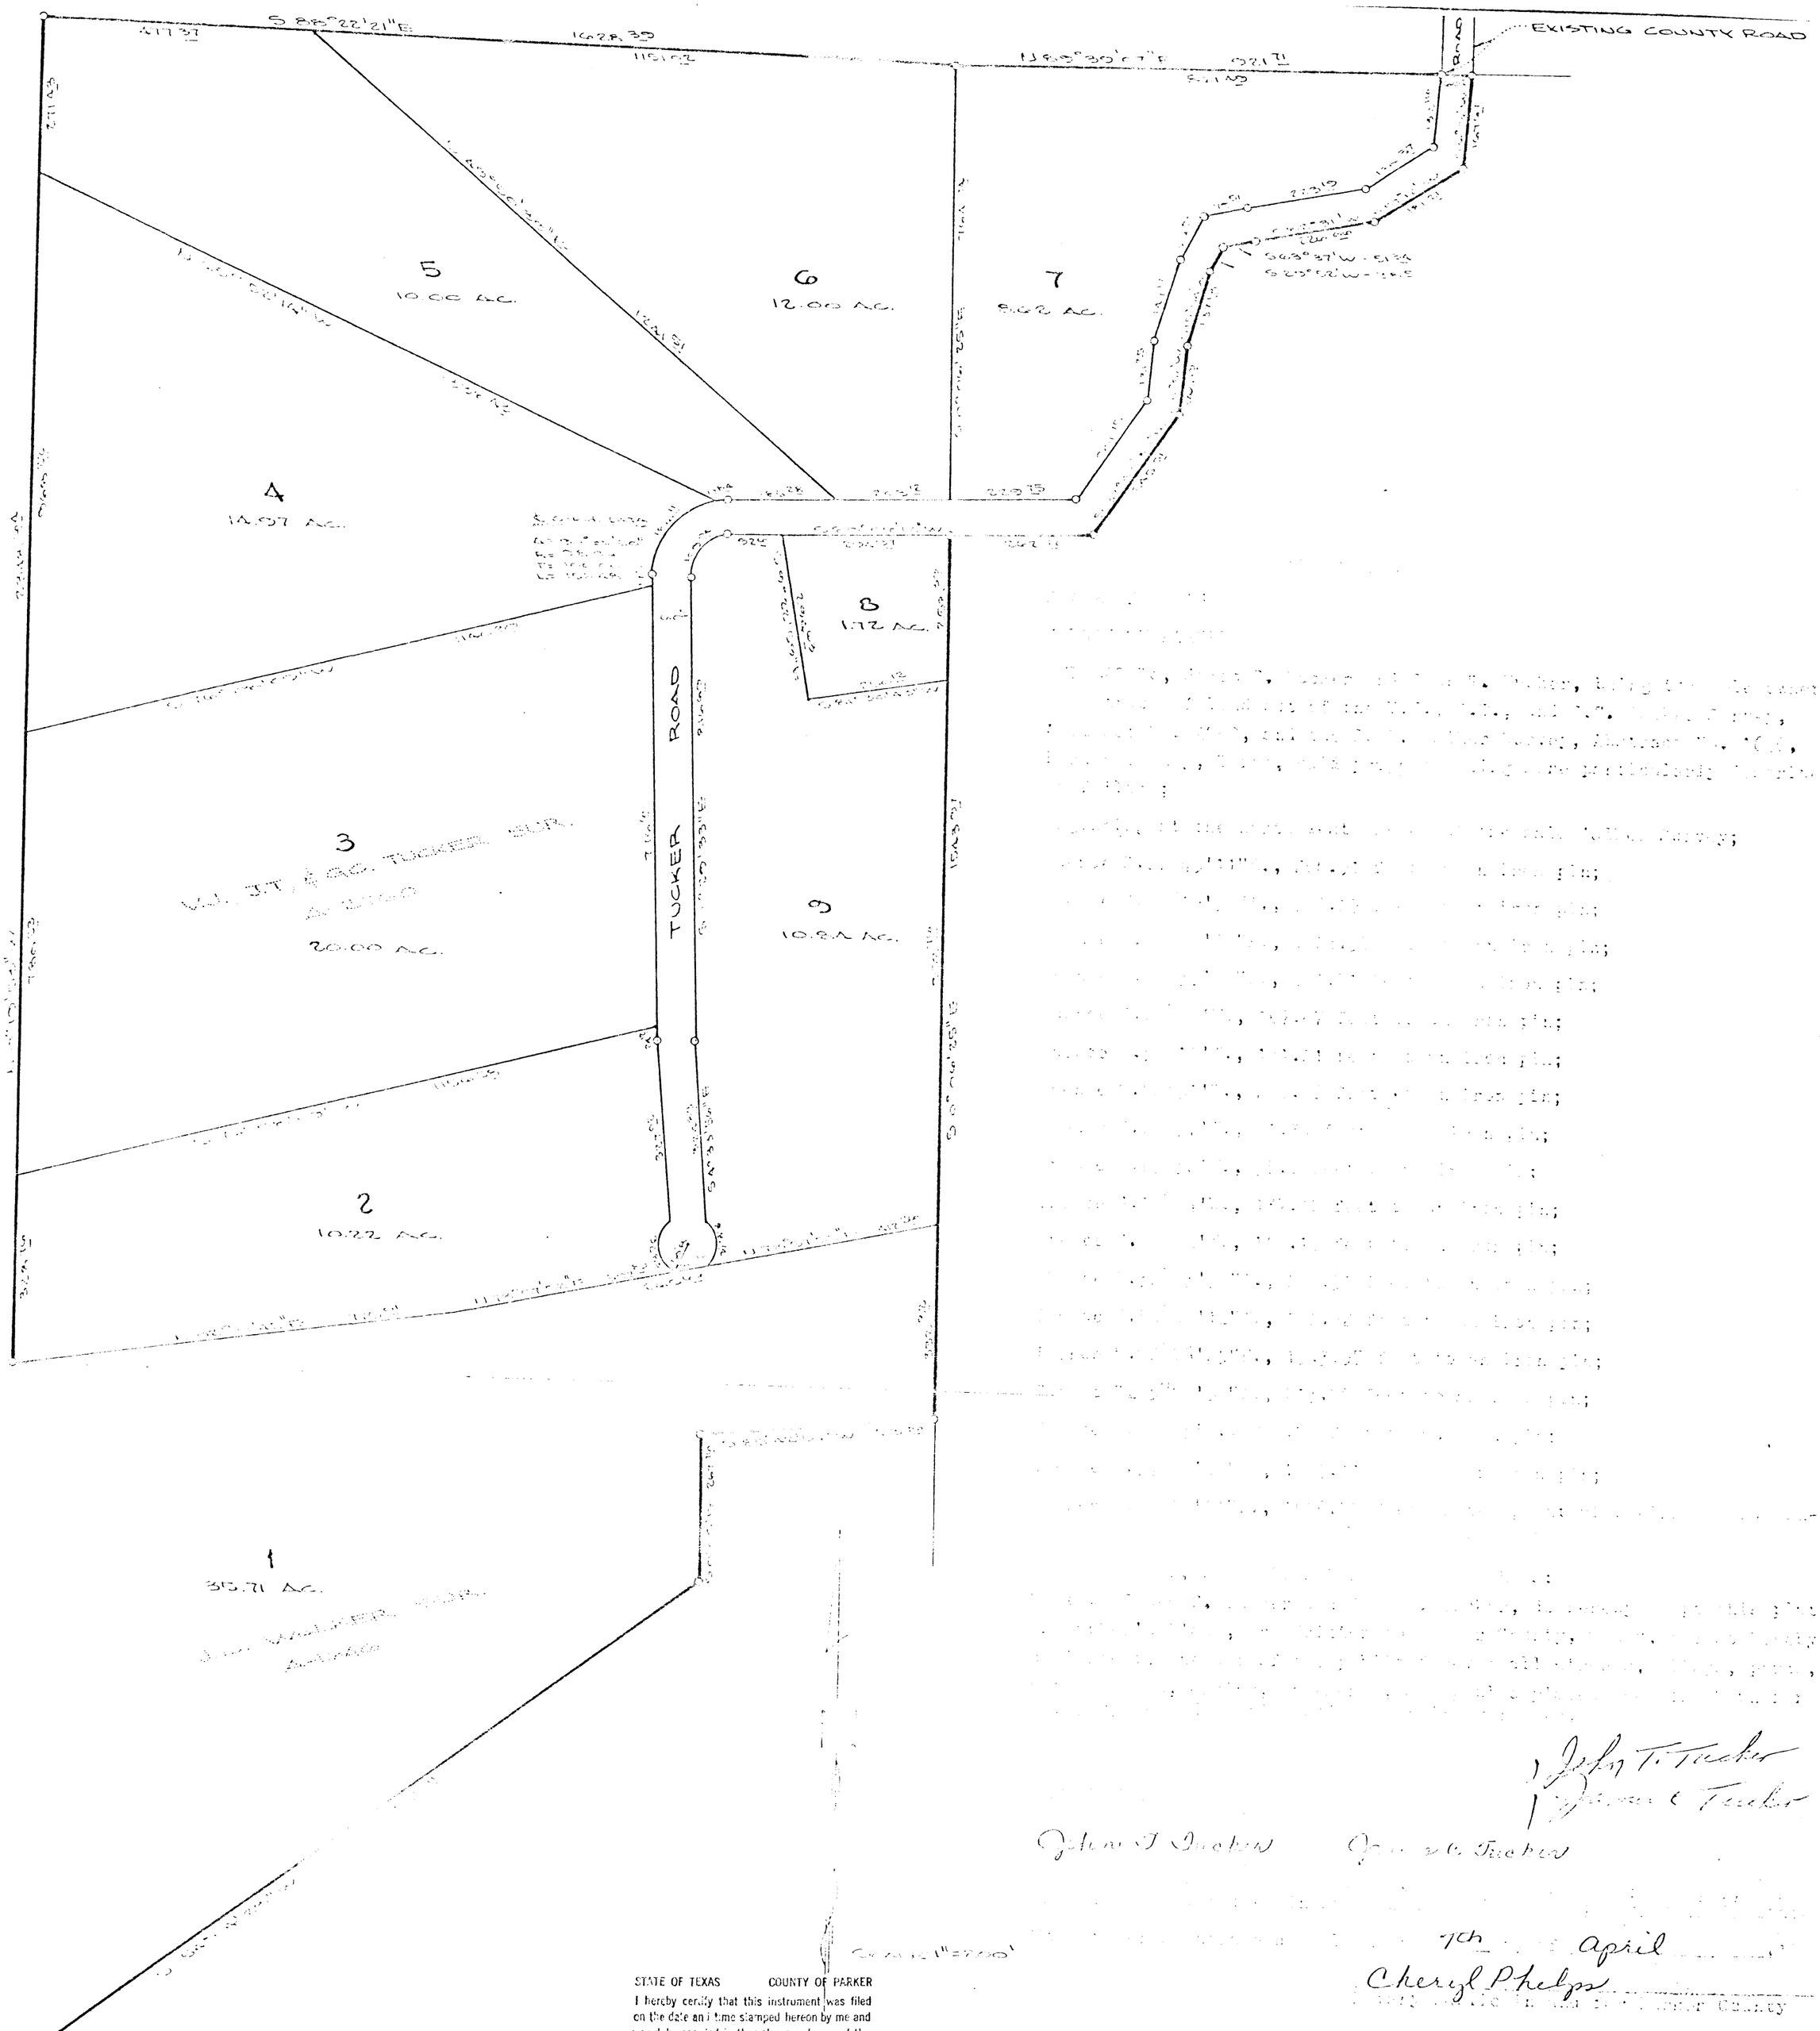

PLAT OF

TUCKER'S PLACE

AN ADDITION TO PARKER COUNTY, TEXAS
BEING 128.43 ACRES OUT OF THE
V.J., J.T. & G.C. TUCKER SURVEY,
A-2760, AND THE J.L. WALKER
SURVEY, A-1646, PARKER
COUNTY, TEXAS.

STATE OF TEXAS COUNTY OF PARKER

I hereby certify that this instrument was filed on the date and time stamped hereon by me and was duly recorded in the volume and page of the named records of Parker County as stamped hereon by me.

RECORDED APR 09 1984

SEAL

Carrie Reed
County Clerk, Parker County, Tex.

81355

RECEIVED AND FILED
FOR RECORD
At 10:30 O'Clock A M.

APR 09 1984

CARRIE REED, Co. Clerk
PARKER COUNTY, TEXAS
By ____ Deputy

10.00

I CERTIFY THAT THIS IS A TRUE AND ACCURATE REPRESENTATION OF THIS SURVEY AS MADE ON THE GROUND AND THAT THERE ARE NO VISIBLE ENCROACHMENTS EXCEPT AS SHOWN.

Doug Burt

STATE OF TEXAS
DOUG BURT
2023
REGISTERED
PUBLIC SURVEYOR

AUGUST 83

1" = 200'

John T. Tucker

Opal C. Tucker

7th April

Cheryl Phelps

COUNTY CLERK, PARKER COUNTY, TEXAS

STATE OF TEXAS
COUNTY OF PARKER

At a regular meeting of the Commissioners Court of Parker County, Texas, this 9 day of April 1984

Jerald W. Bradwell
County Judge

Waymon Wyatt
Commissioner Precinct # 1

Chandler Sanders
Commissioner Precinct # 2

Howard Robinson
Commissioner Precinct # 3

D.M. Cardwell Jr.
Commissioner Precinct # 4

BOOK 362A Pg 70