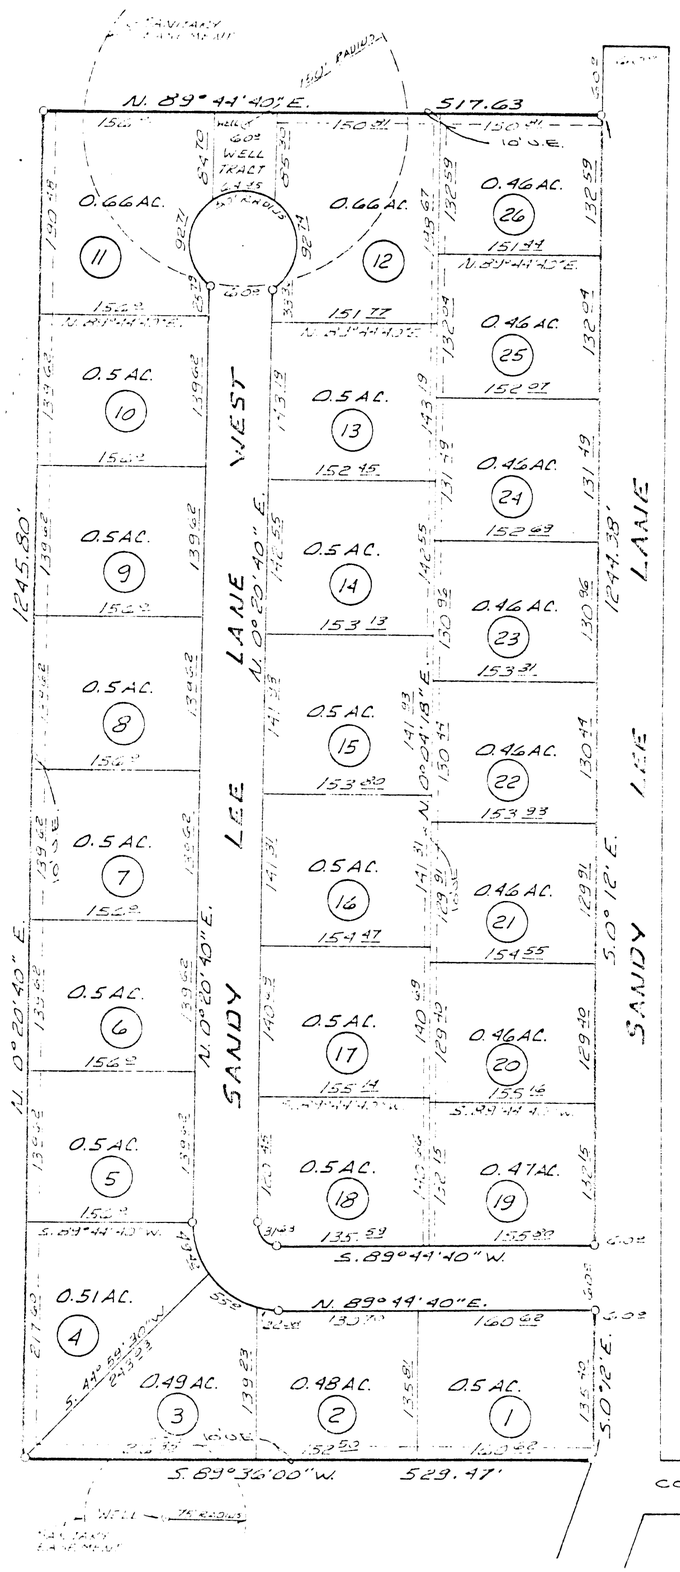

SCALE: 1"=100'

GRAPHIC SCALE

83289

RECEIVED AND FILED FOR RECORD
At 1:15 P.M. o'clock
MAY 14 1984
CARRIE REED, Co. Clerk
PARKER COUNTY, TEXAS
By ..... Deputy

STATE OF TEXAS COUNTY OF PARKER
I hereby certify that this instrument was filed on the date and time stamped hereon by me and was duly recorded in the volume and page of the named records of Parker County as stamped hereon by me.
RECORDED MAY 14 1984
SEAL
Carrie Reed
County Clerk, Parker County, Tex.

— PLAT OF —
SANDY ACRES
AN ADDITION TO PARKER COUNTY, TEXAS, BEING 16.76 ACRES OUT OF THE JESSIE BRAGG SURVEY, ABSTRACT NO. 1713, PARKER COUNTY, TEXAS

DEDICATION

... land, being the owners of a tract of land out of ... Survey, Abstract No. ..., Parker County, Texas, described as follows:

... at the N.W. corner "West, 233.5 feet N.89°44'40"E., 100.1 ... S.89°44'40"W., 233.5 feet and ... corner of the herein ...

... and containing 16.76 acres of land ...

... do hereby adopt this plat designating the ... Addition to Parker County, Texas, ... and dedicate to the use of the ... streets ...

11 May

AZLE PROPERTIES Orvil Patterson TRUSTEE

By ...

Orvil L. Patterson

Charles Blassingame

Orvil L. Patterson Charles Blassingame.

11 May

Bill Carpenter

14

Wayne Wright

Harold Pedrick

Chandler Sanders

D. M. Cardwell Jr.

Mary Burt